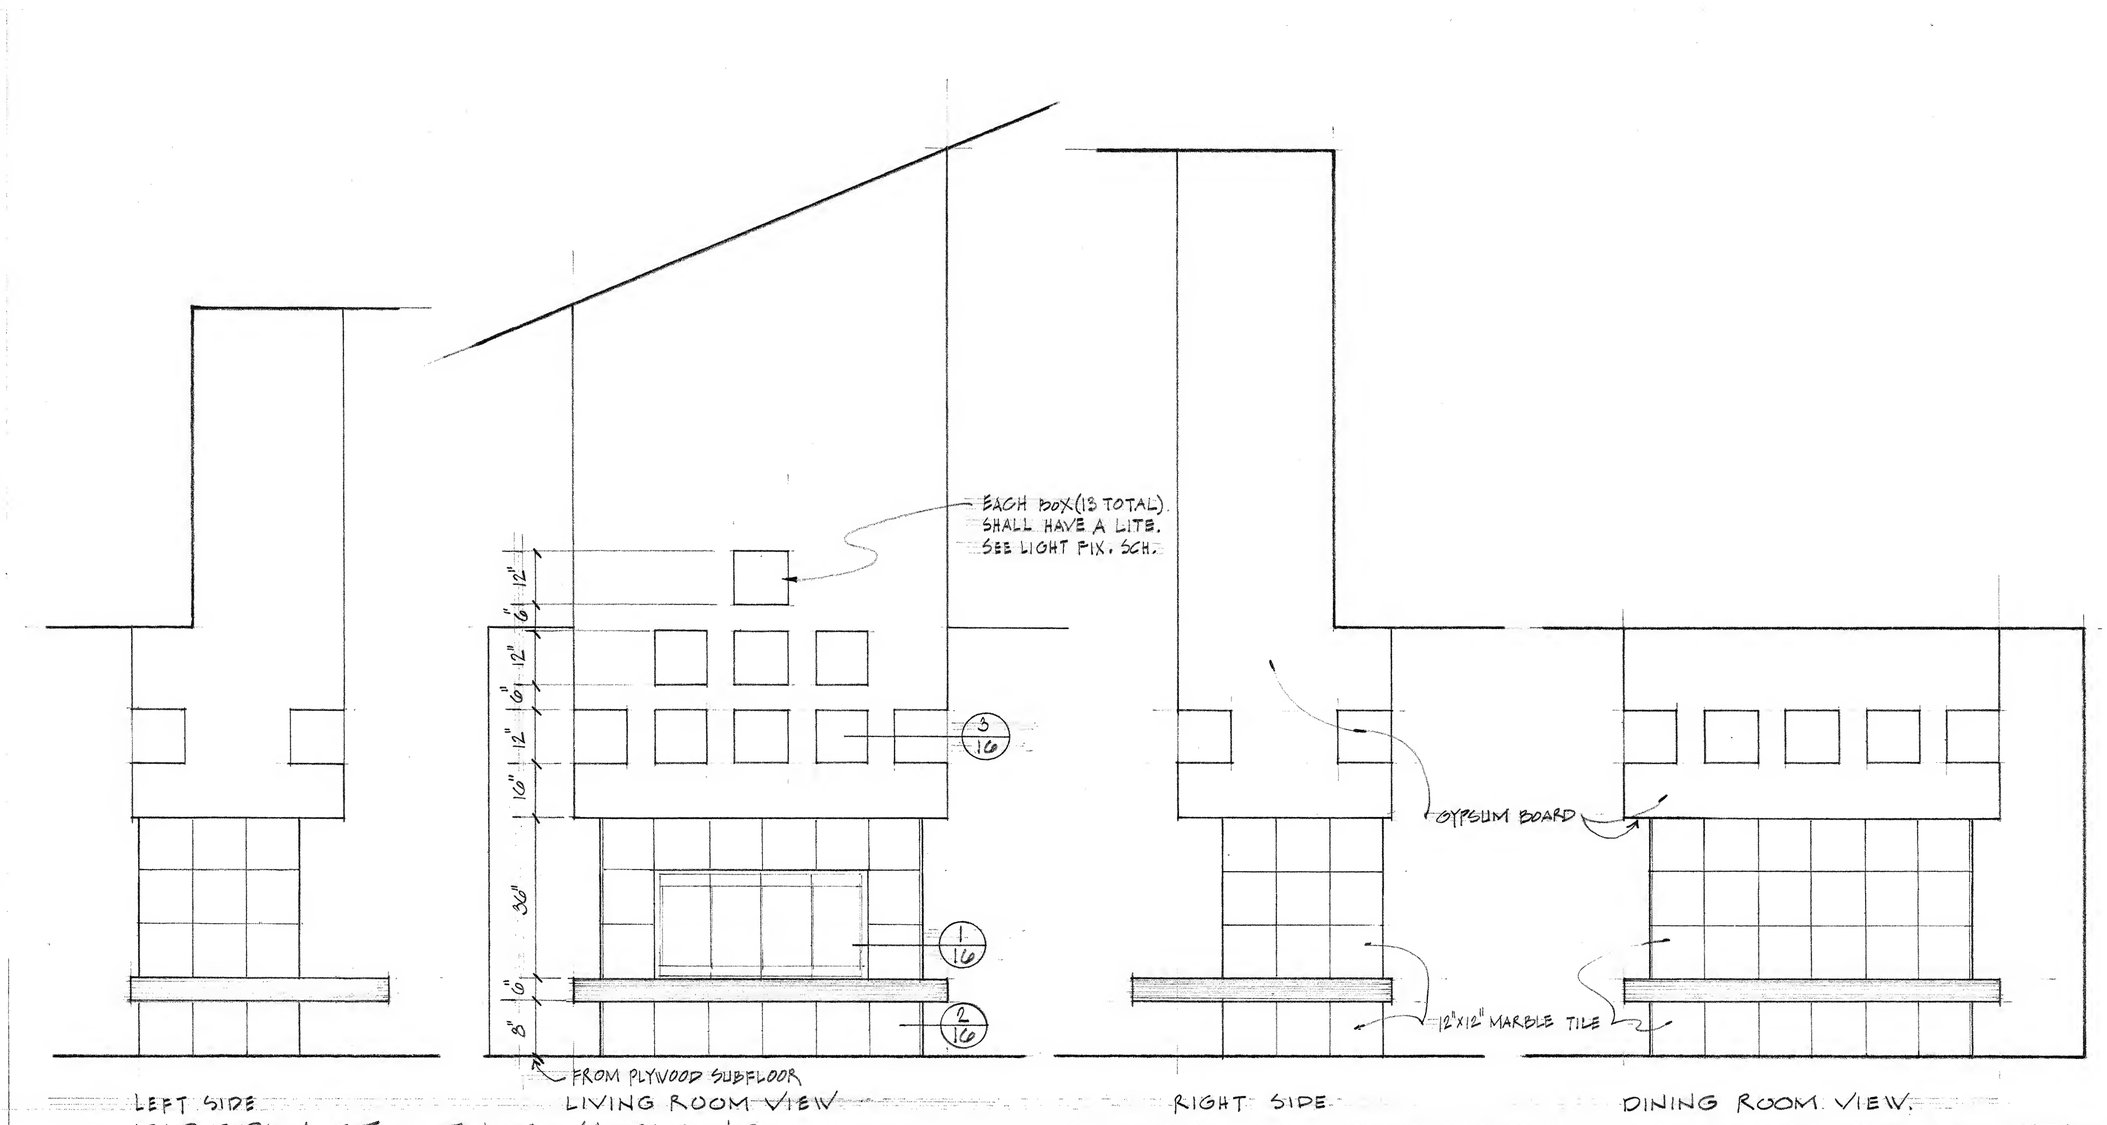

LEFT SIDE — LIVING ROOM VIEW — RIGHT SIDE — DINING ROOM VIEW

FIREPLACE ELEVATIONS

SCALE: 1/2" = 1'-0"

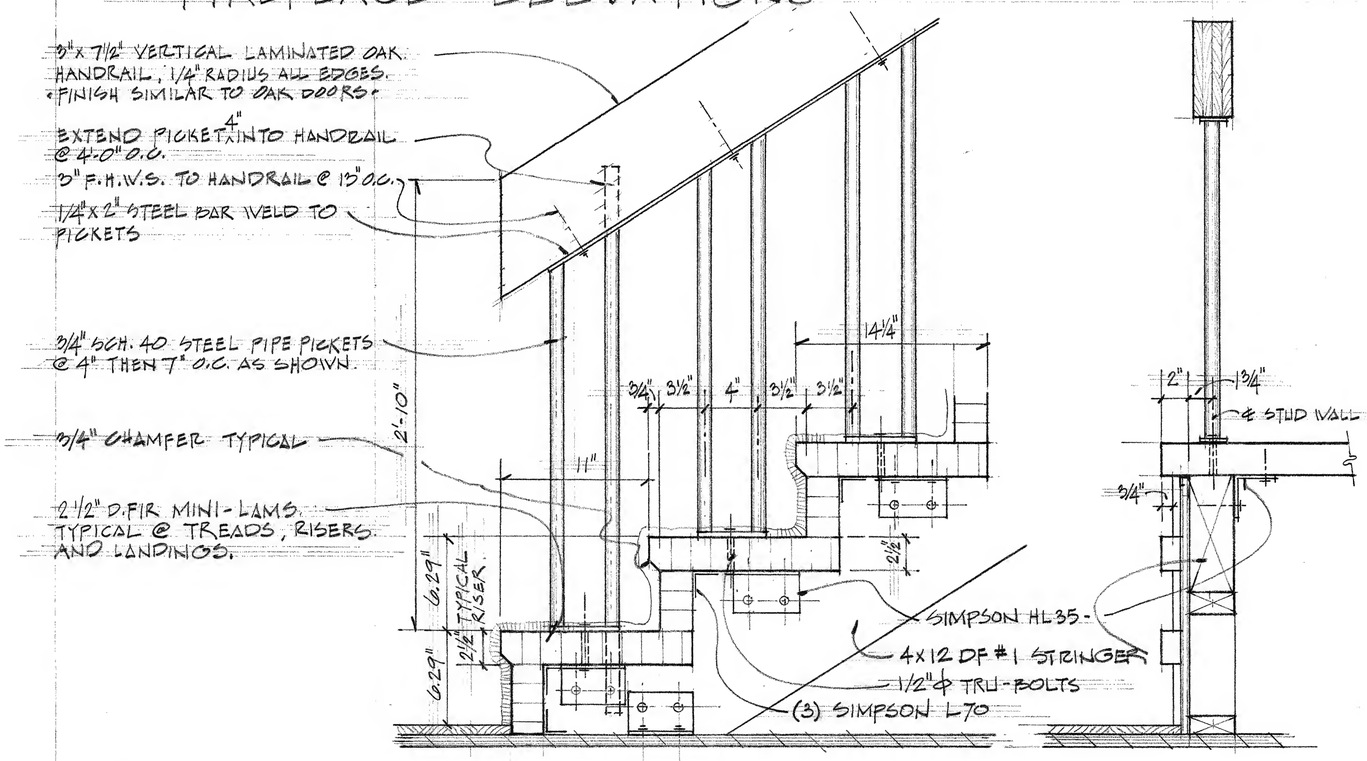

5/16 STAIR DETAIL

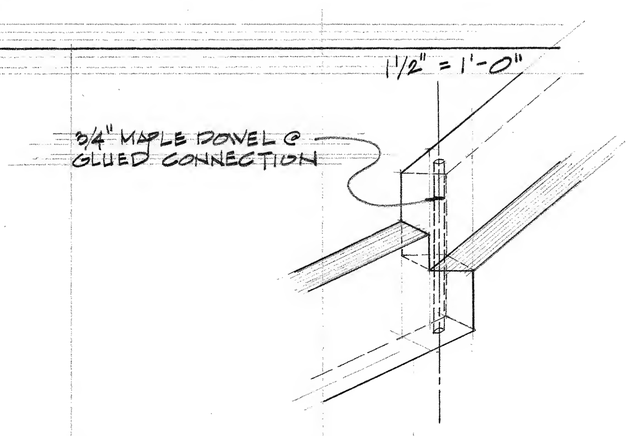

6/16 HANDRAIL CONNECT.

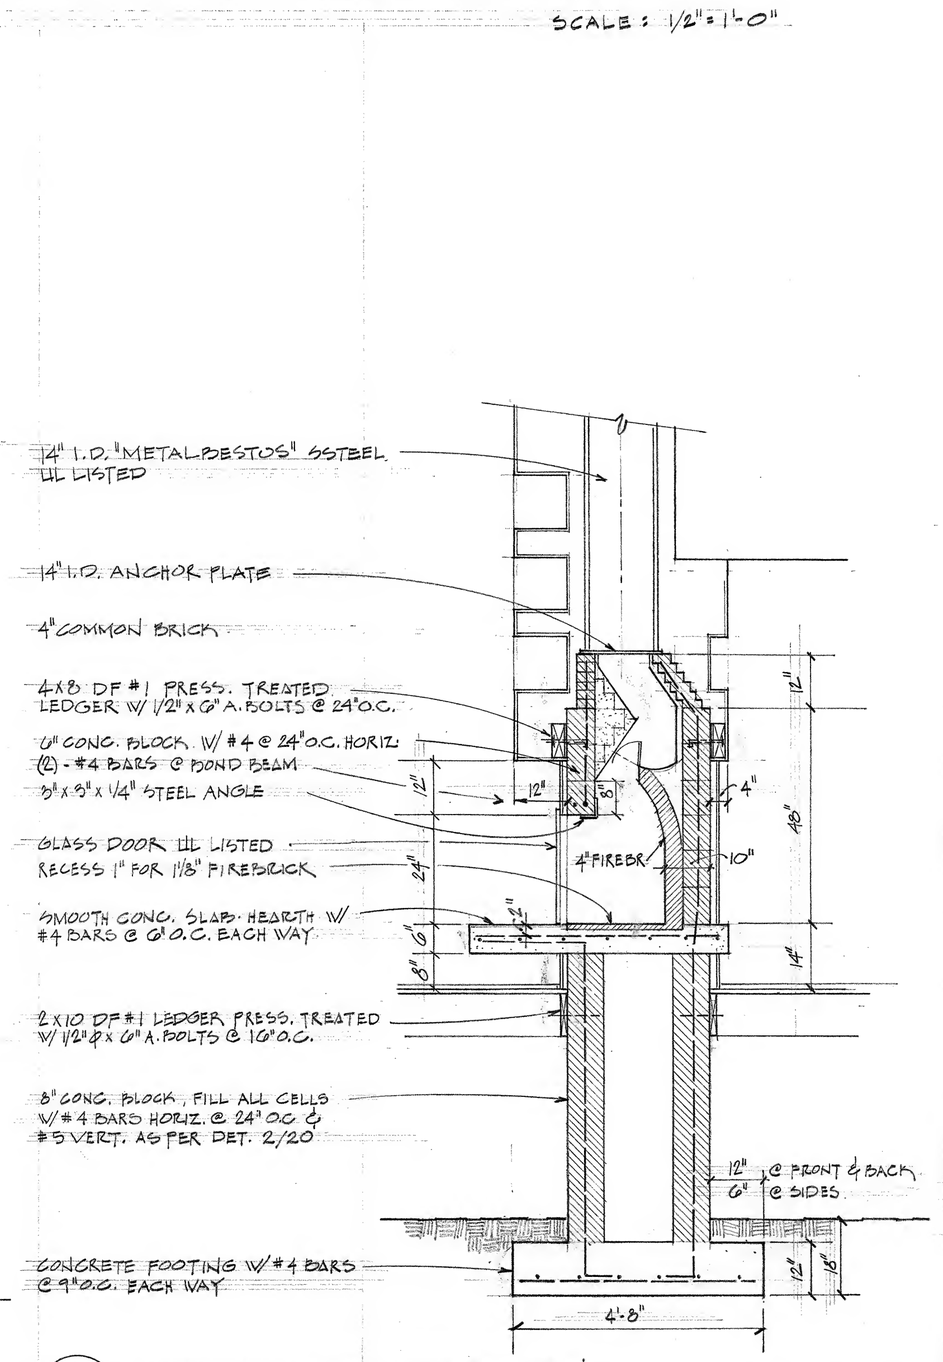

4/16 FIREPLACE SECTION

1/2" = 1'-0"